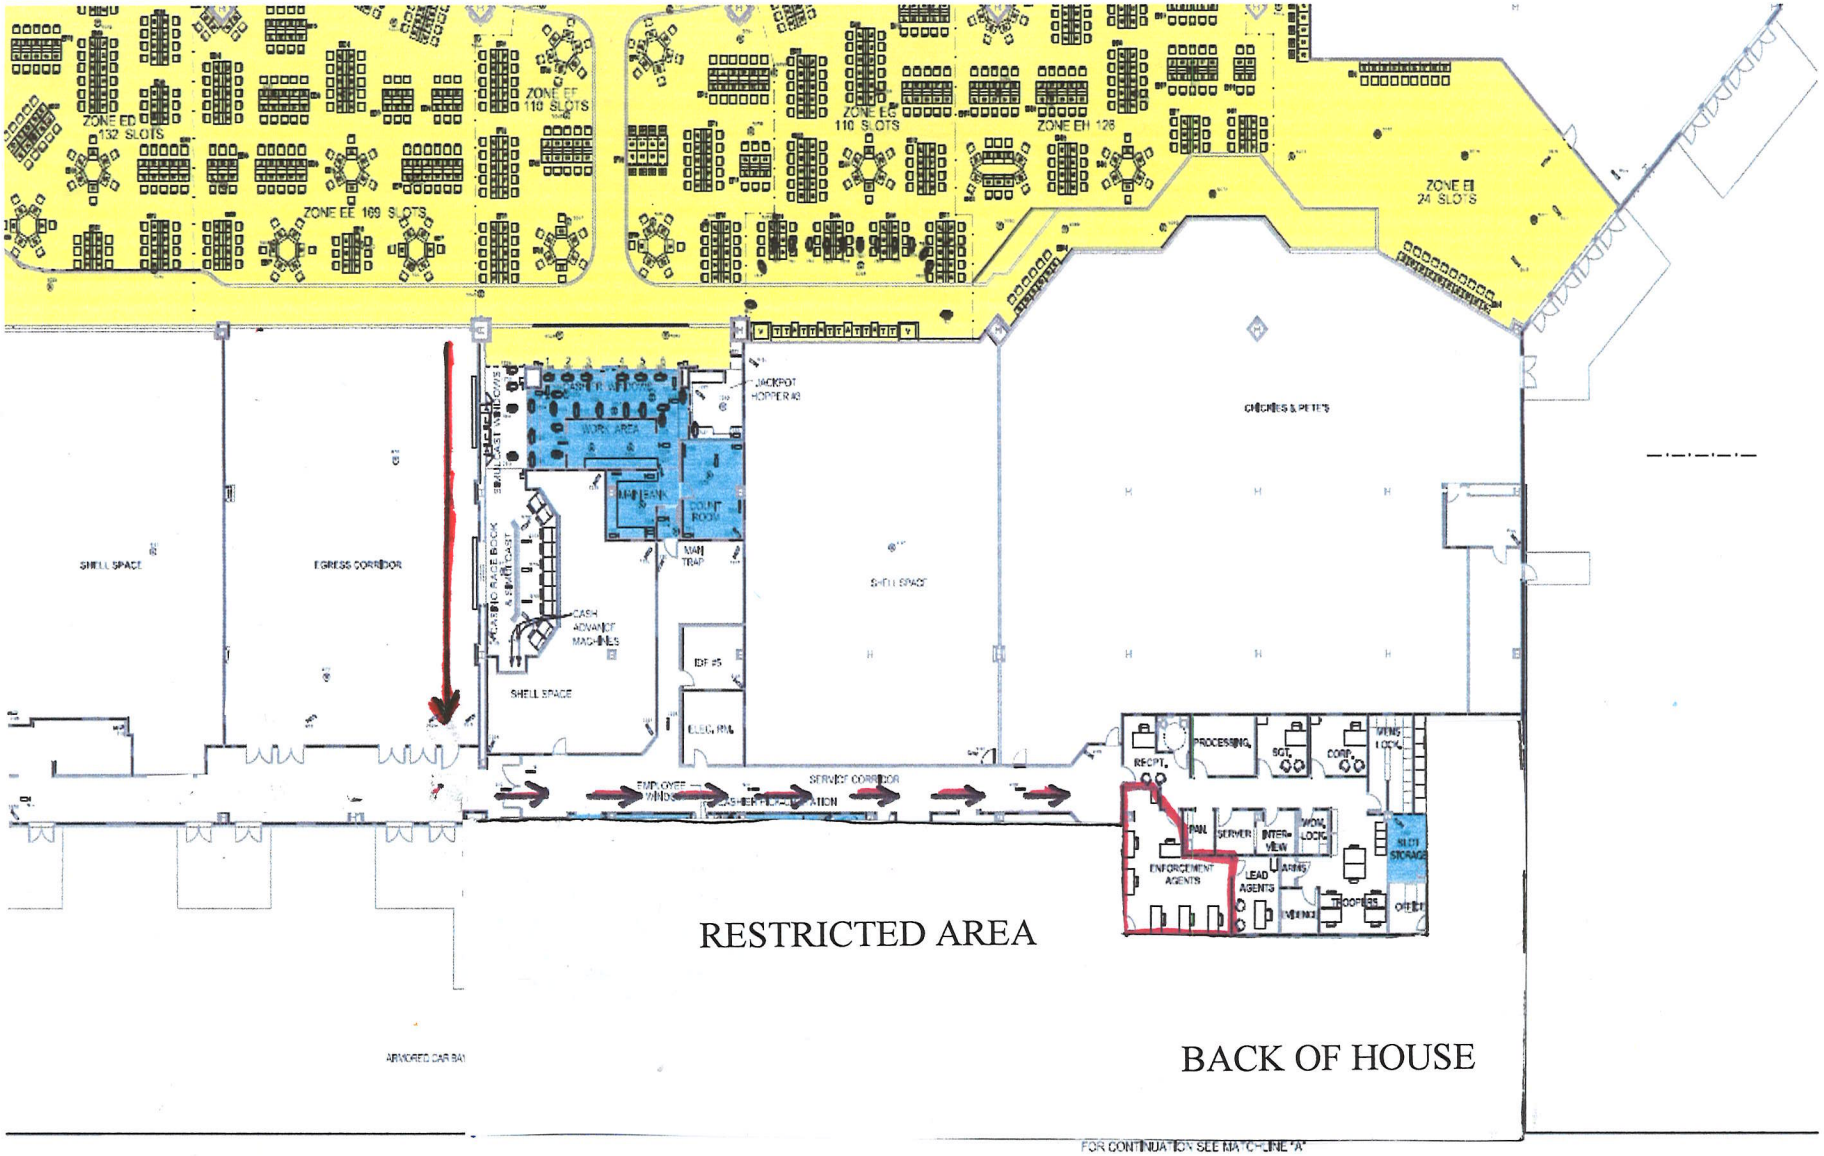
ZONE ED
132 SLOTS
ZONE EE 169 SLOTS
ZONE EF
110 SLOTS
ZONE EG
110 SLOTS
ZONE EH 126
ZONE EI
24 SLOTS
CASHIER STATIONS
WORK AREA
JACKPOT HOPPER
CHECKS & PETTY
SHELL SPACE
EGRESS CORRIDOR
COUNT ROOM
MAN TRAP
CASH ADVANCE MACHINES
IDF #5
ELEC. RM.
SHELL SPACE
SHELL SPACE
EMPLOYEE WINDOW
CASHIER LOCATION
SERVICE CORRIDOR
RECPT.
PROCESSING
SGT.
CORP.
MENS LOCK
MAN
SERVER
INTER-VIEW
WOM. LOCK
SLOT STORAGE
ENFORCEMENT AGENTS
LEAD AGENTS
ARMS
TROOPERS
OFFICE
RESTRICTED AREA
ARMORED CAR BAY
BACK OF HOUSE
FOR CONTINUATION SEE MATCHLINE "A"

OCT/NOV 2009